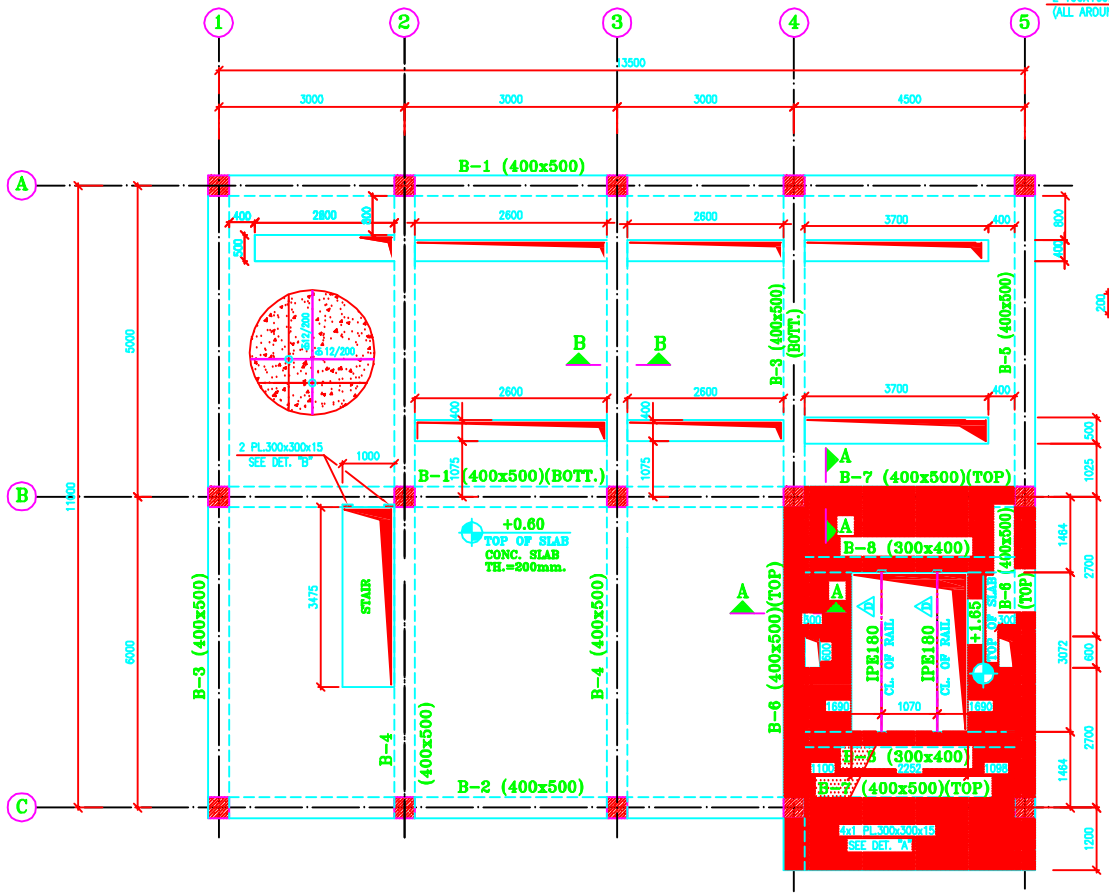

GROUND FLOOR FORMWORK PLAN

SC. 1:50

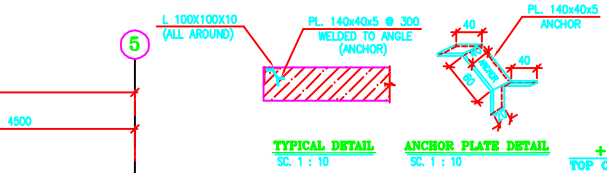

TYPICAL DETAIL
SC. 1 : 10

ANCHOR PLATE DETAIL
SC. 1 : 10

توضیحات :

اطراف کلیه بازشوهای پست برق اجرا گردد.

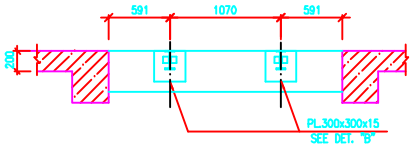

D E T A I L "A"

SC.1:25

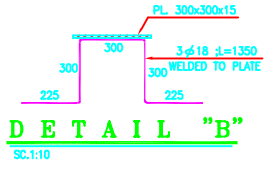

D E T A I L "B"

SC.1:10

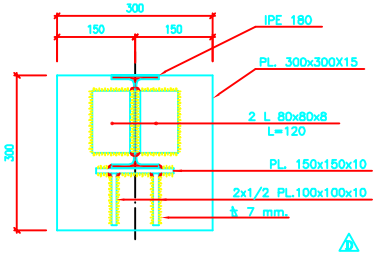

CONNECTION OF IPE TO PLATE

SC.1:5

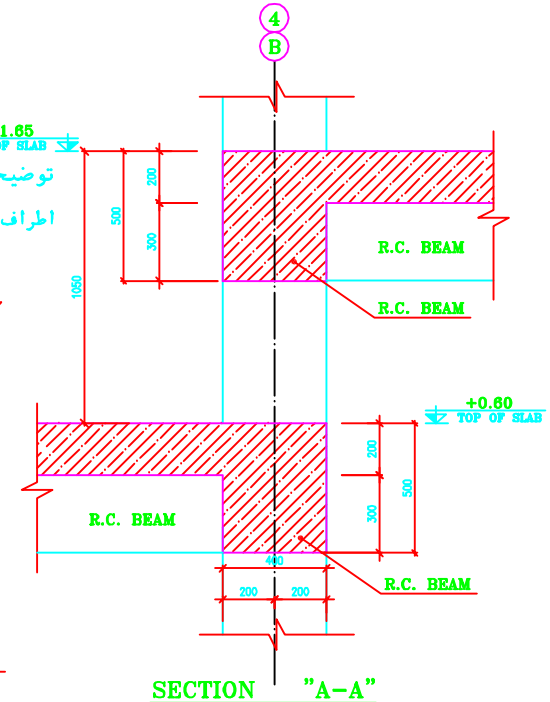

SECTION "A-A"

SC. 1:20

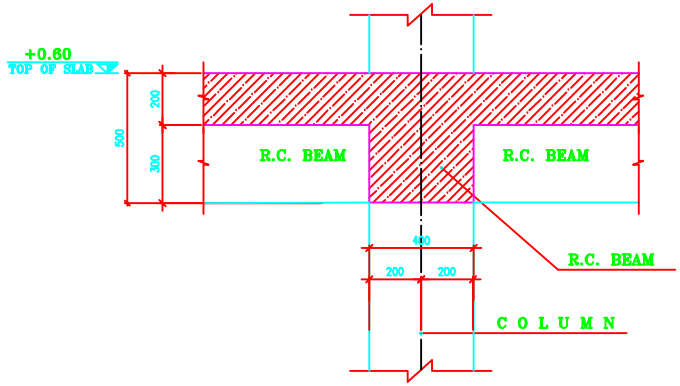

SECTION "B-B"

SC. 1:10

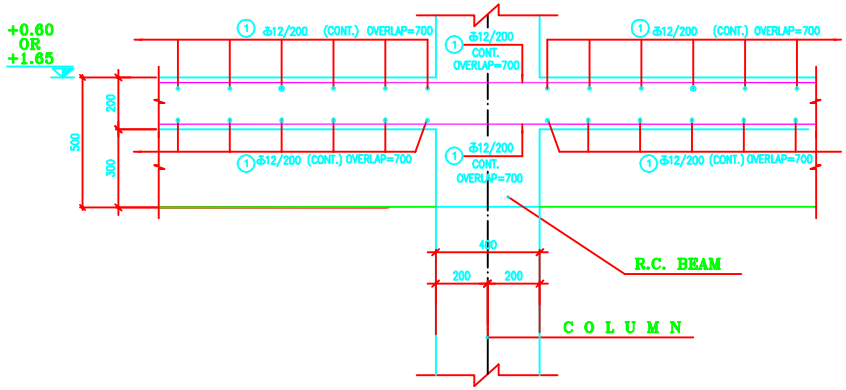

TYP. SEC. FOR . REINF. OF SLAB

SC.1:10

Rev.	DESIGNATION	DATE	DESIGNED	DATE	CHKD	DATE	APPROVED	DATE
D	MODIFICATION			05/5/12				
C	MODIFICATION			05/3/12				
B	MODIFICATION			05/1/12				
A	MODIFICATION			05/1/12				
0								

CLIENT:
SAROOJ BUSHER INTERNATIONAL COMPANY

PROJECT: 6000 t/d CLINKER PRODUCTION PLANT
SAROOJ KANGAN CEMENT FACTORY

TITLE: CRUSHER SUBTSTATION (S.S.p)
FORMWORK PLAN AT LEVELS "+0.65 & +1.65"

DRAWING NO: U080/S-05 REV. NO: D

SCALE: AS SHOWN FORMAT: A1 FILE NO: F:\SAR\U.S.S.\S-05 SHEET: OF:

DESIGNED: Kaveh DATE: 85/04 PROJECT MANAGEMENT:

DRAWN: Kaveh DATE:

CHECKED: B.Behzadi DATE:

APPROVED: DATE:

CLIENT'S CONSULTANT:

DESIGN BY: DAHE